


Plan de Masse - PCMI 2

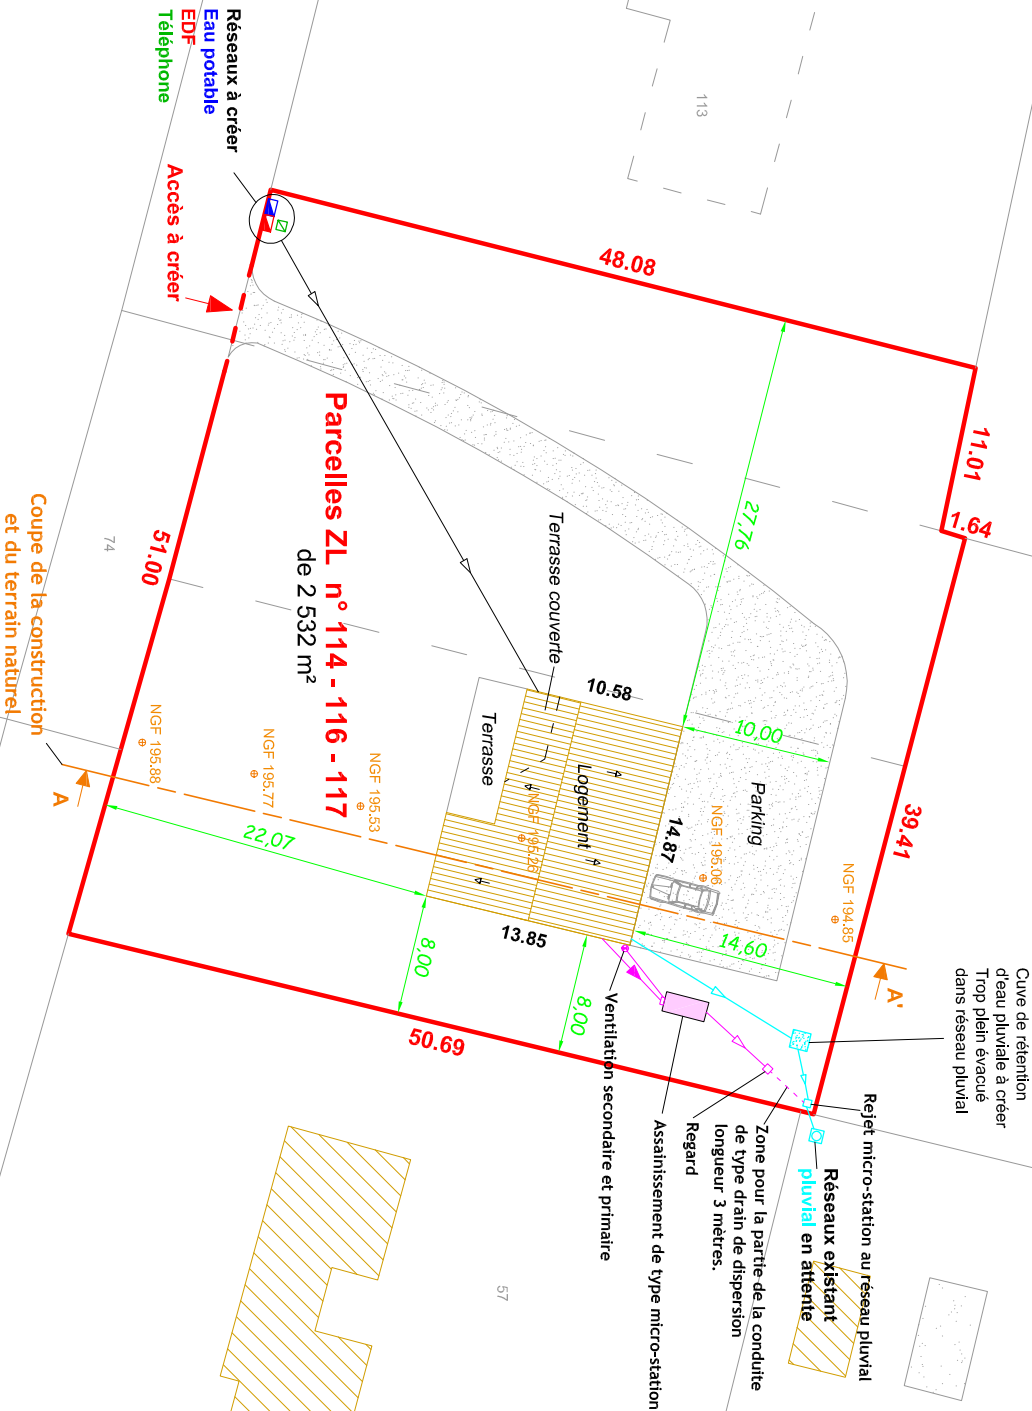

Echelle : 1/500 - le 27/04/2021