




FACADE SUD

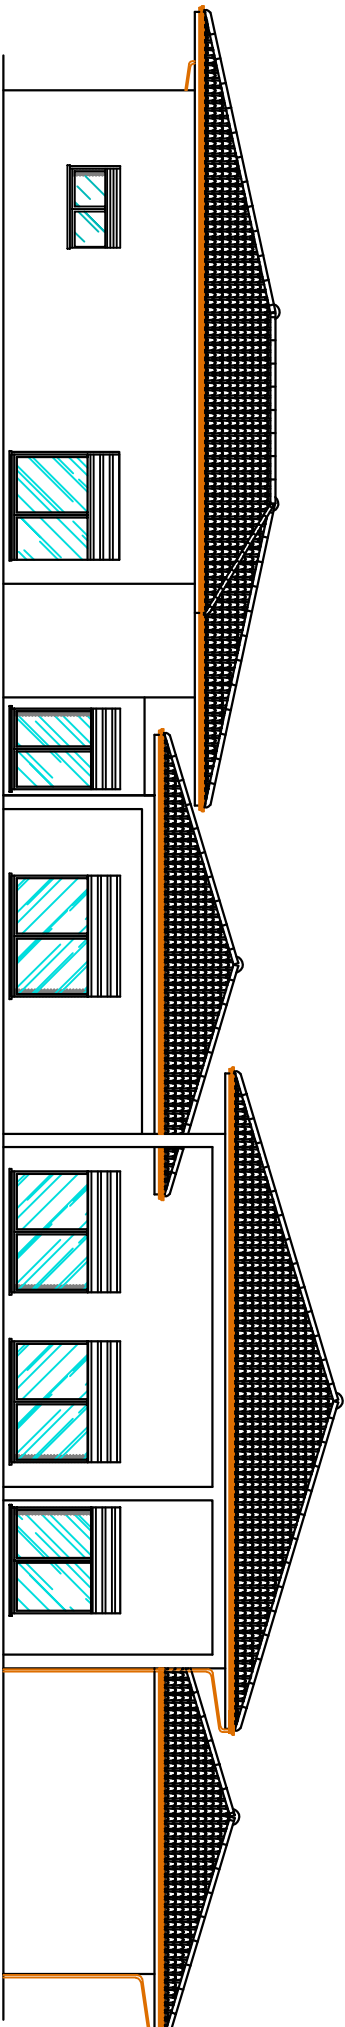


FACADE SUD

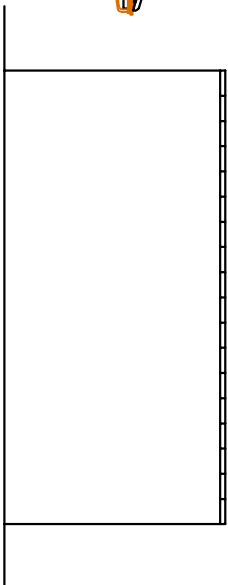


FACADE OUEST

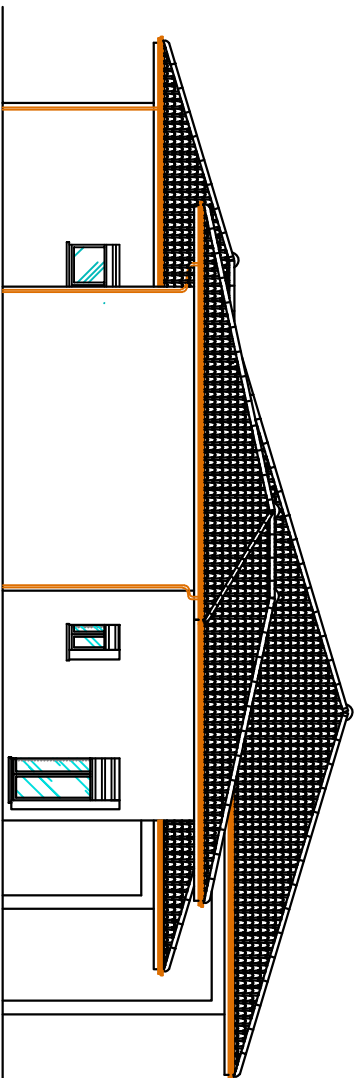


FACADE EST

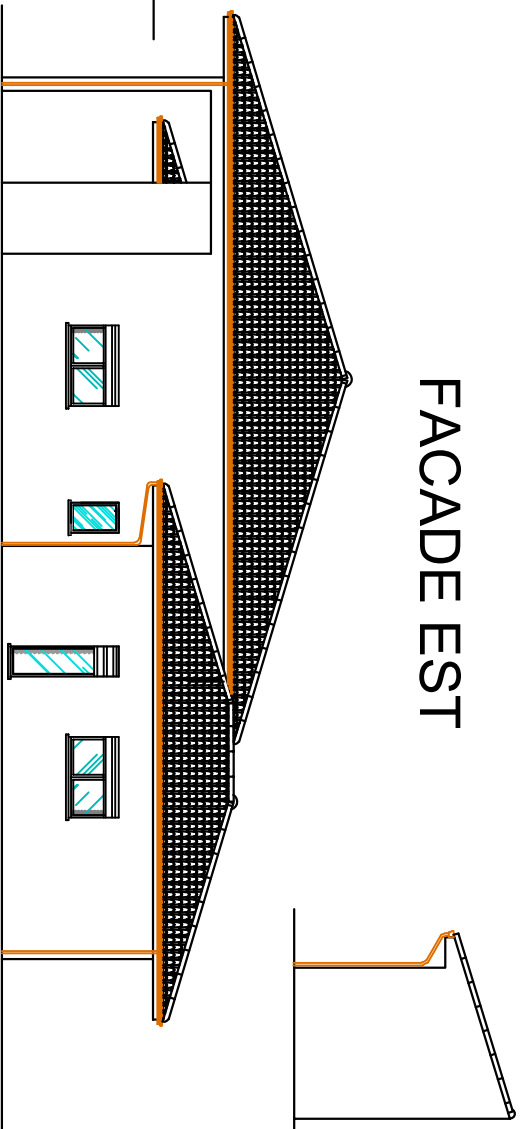

FACADE EST

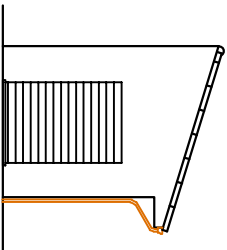

FACADE NORD

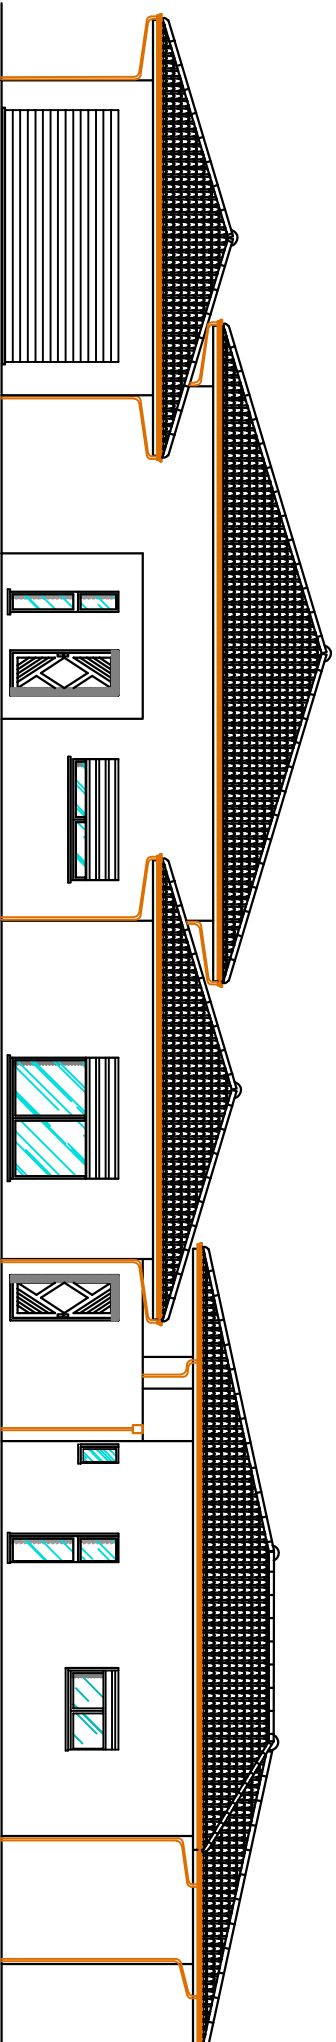

FACADE NORD

