




FACADE SUD

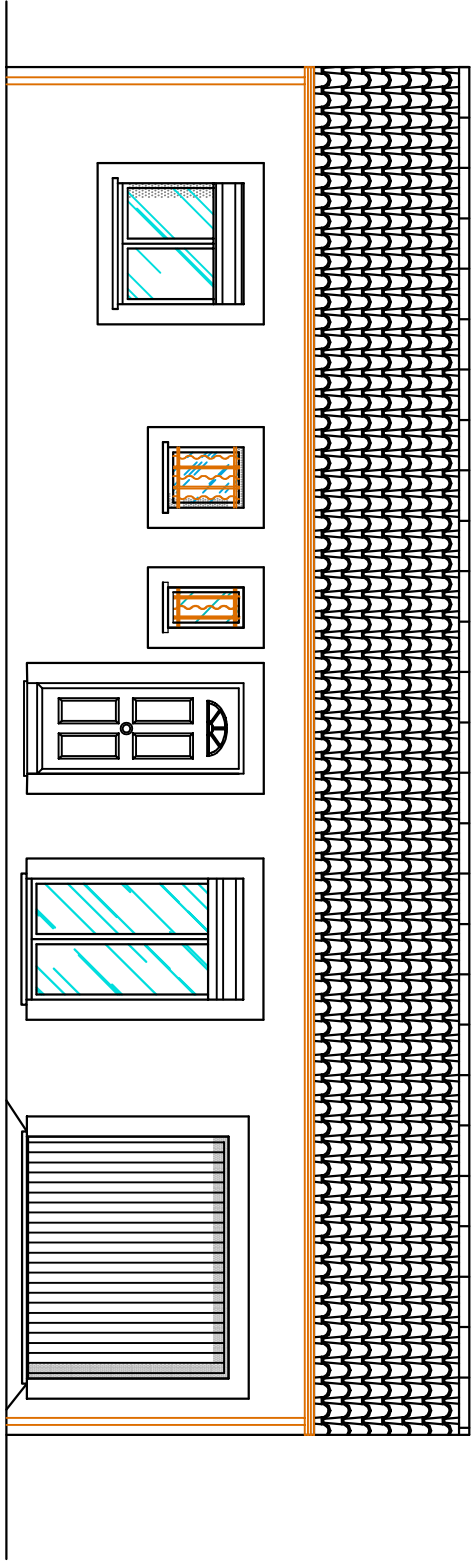

FACADE OUEST

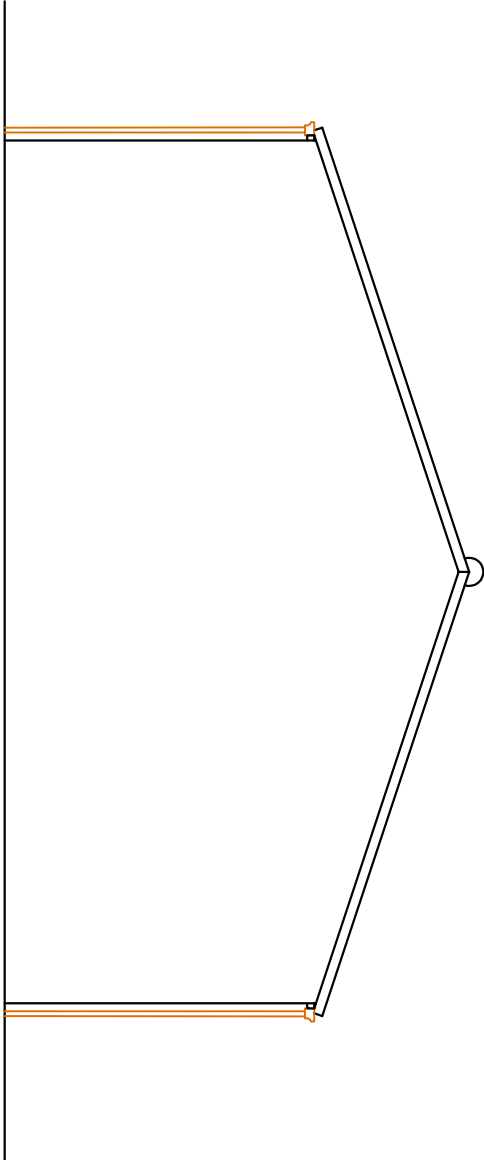

FACADE EST

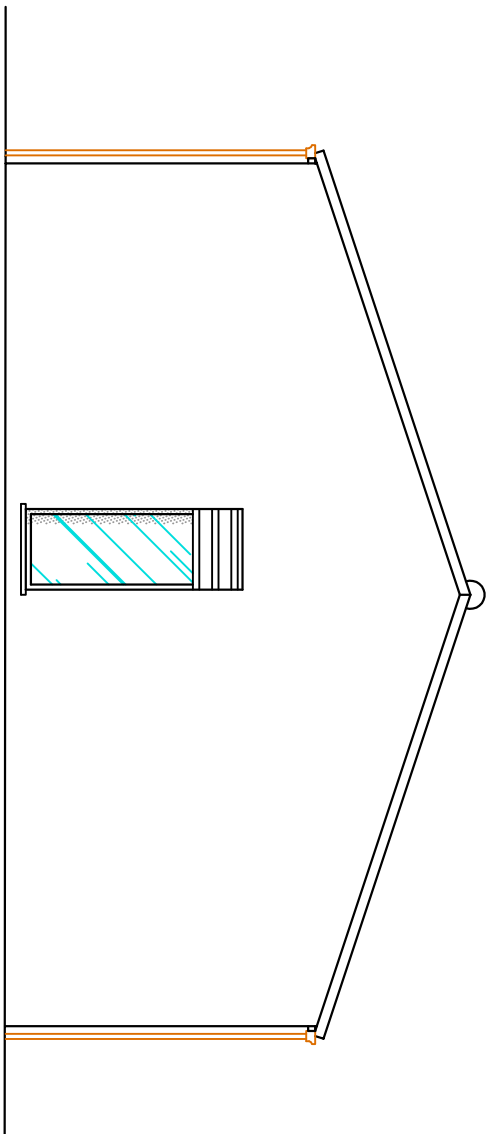

FACADE NORD

