
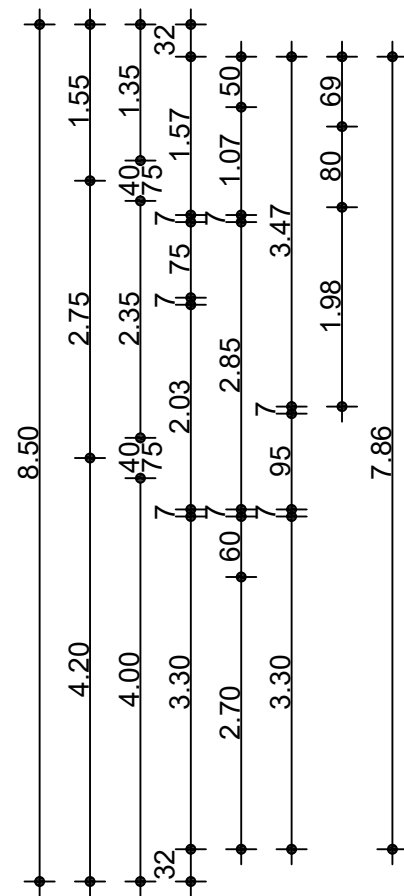
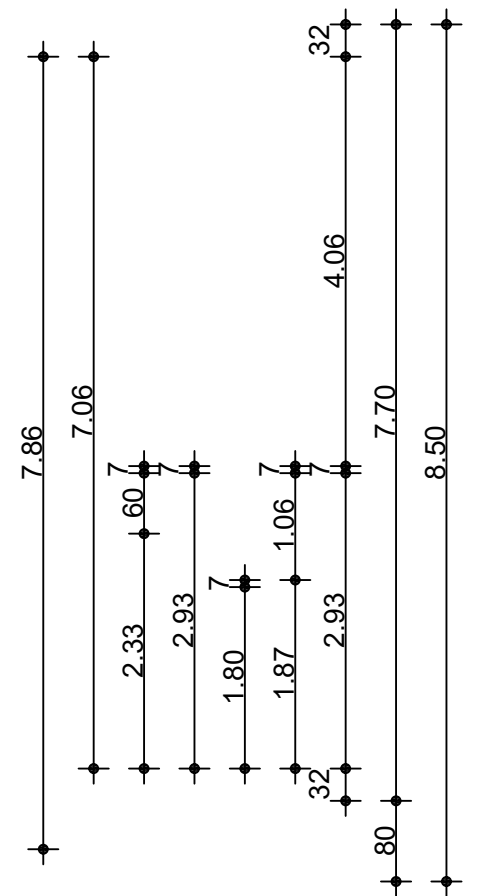
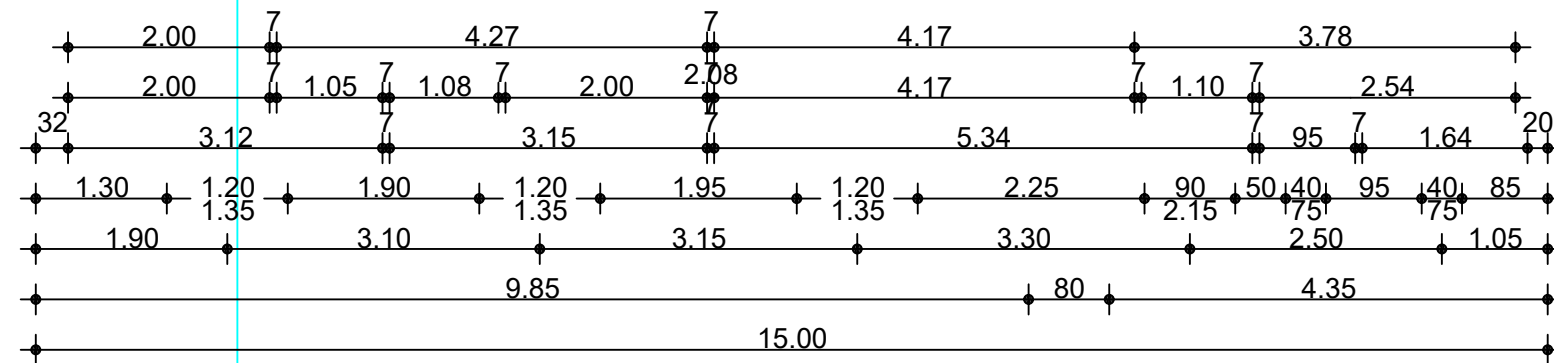
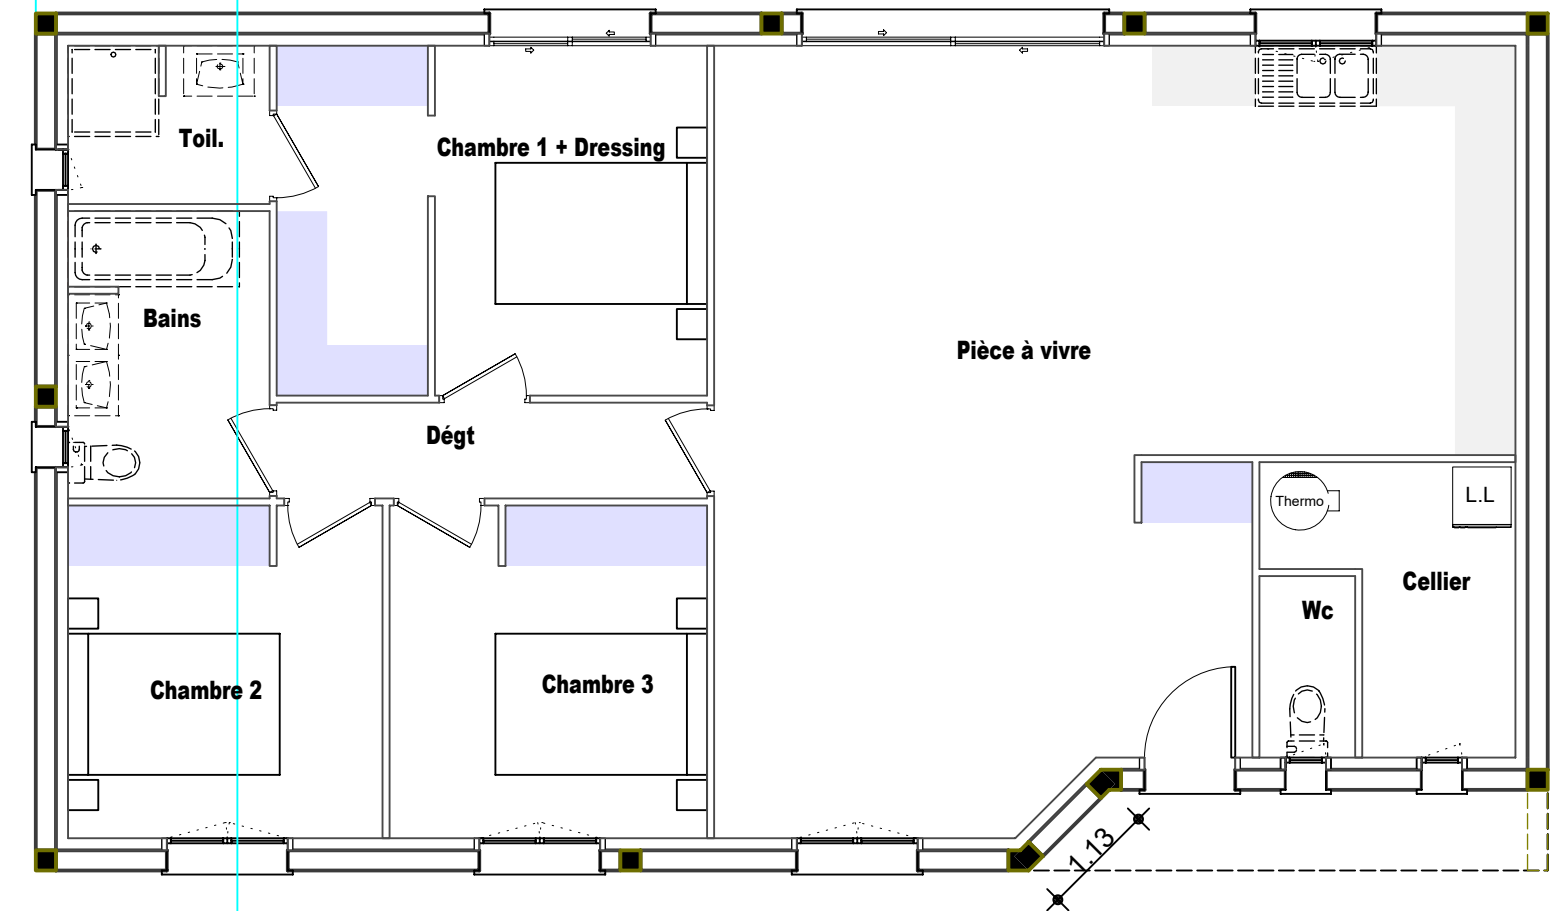


S.H.O.N. RT 2012 = 123.70 m²

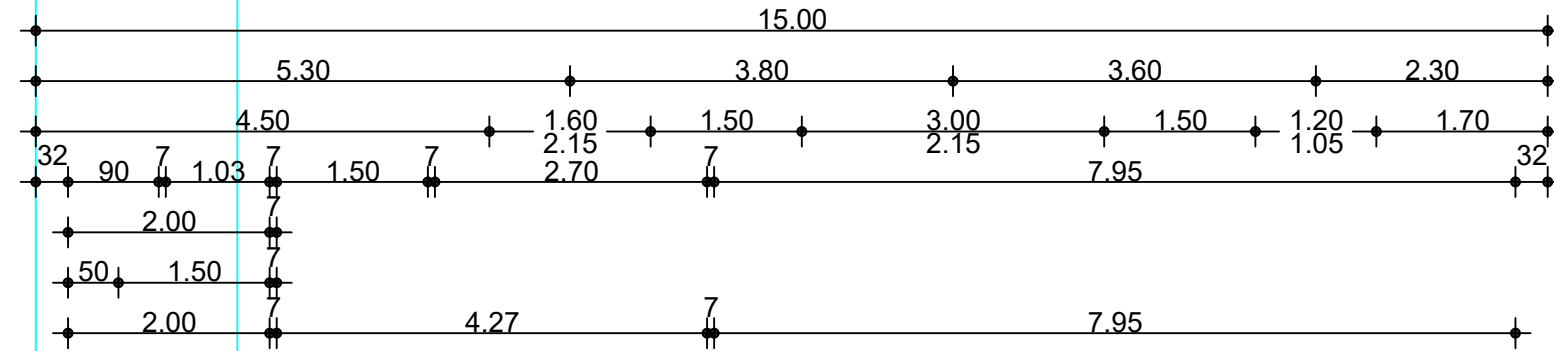

Crée le 17/11/2021

REZ DE CHAUSSEE

ECHELLE : 1/75